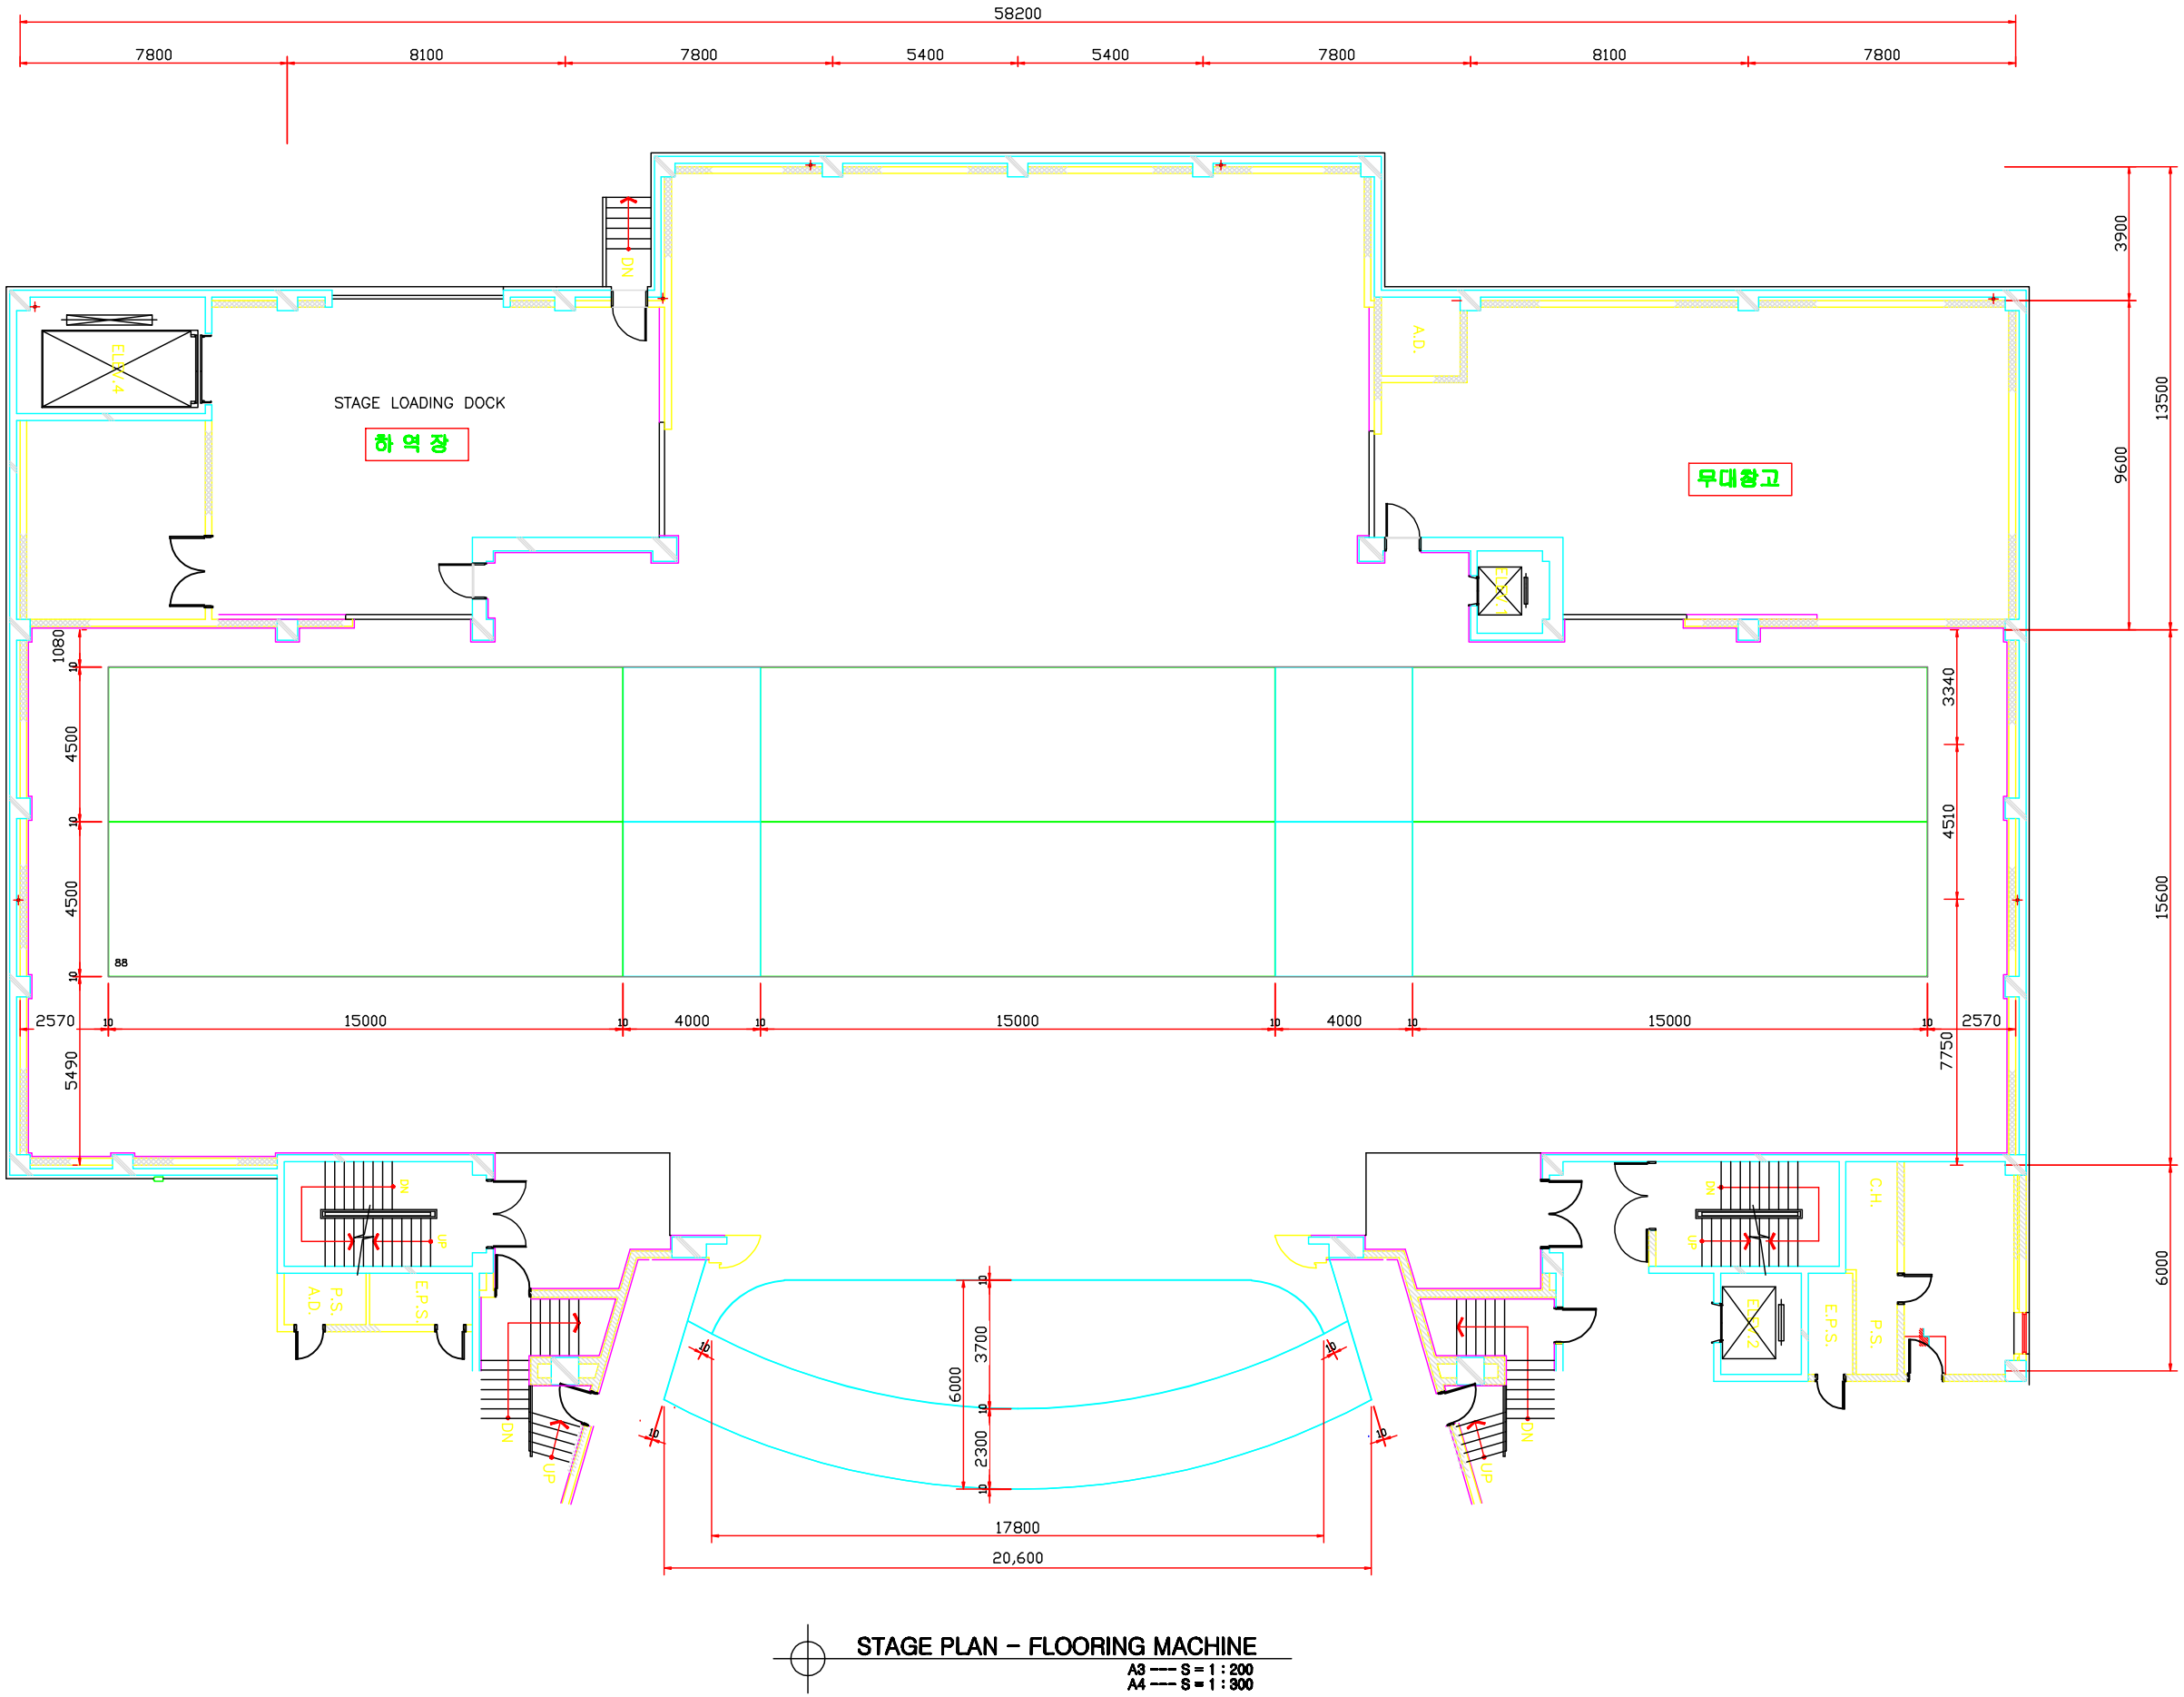

STAGE PLAN – FLOORING MACHINE

A3 ---- S = 1 : 200
A4 ---- S = 1 : 300

Daegu Opera house
대구오페라하우스

PROJECT TITLE

NOTE

DESCRIPTION OF REVISION

MACHINE DESIGNED BY

LIGHTING DESIGNED BY

SOUND DESIGNED BY

CHECHED BY

APPROVED BY

DATE

SCALE
A3 ---- S = 1 : 200
A4 ---- S = 1 : 300

NAME OF DRAWING
STAGE PLAN
(FLOORING SYSTEM)

SHEET NO
DA – DO – 004

대구오페라하우스
Daegu Operahouse
http://operahouse.daegu.go.kr
PHONE:(053)666-6000
FAX:(053)666-6019